


प्रस्तवित आवासीय शहरी योजना मानचित्र " ANANTA ENCLAVE "


राजस्थान टाउन पॉलिसी 2024 के अंतर्गत

योजना के खसरा संख्या-214,215,218,240,241,242,249,969/250,970/250

ग्राम – सारंगपुरा तहसील सांगानेर जिला जयपुर राजस्थान

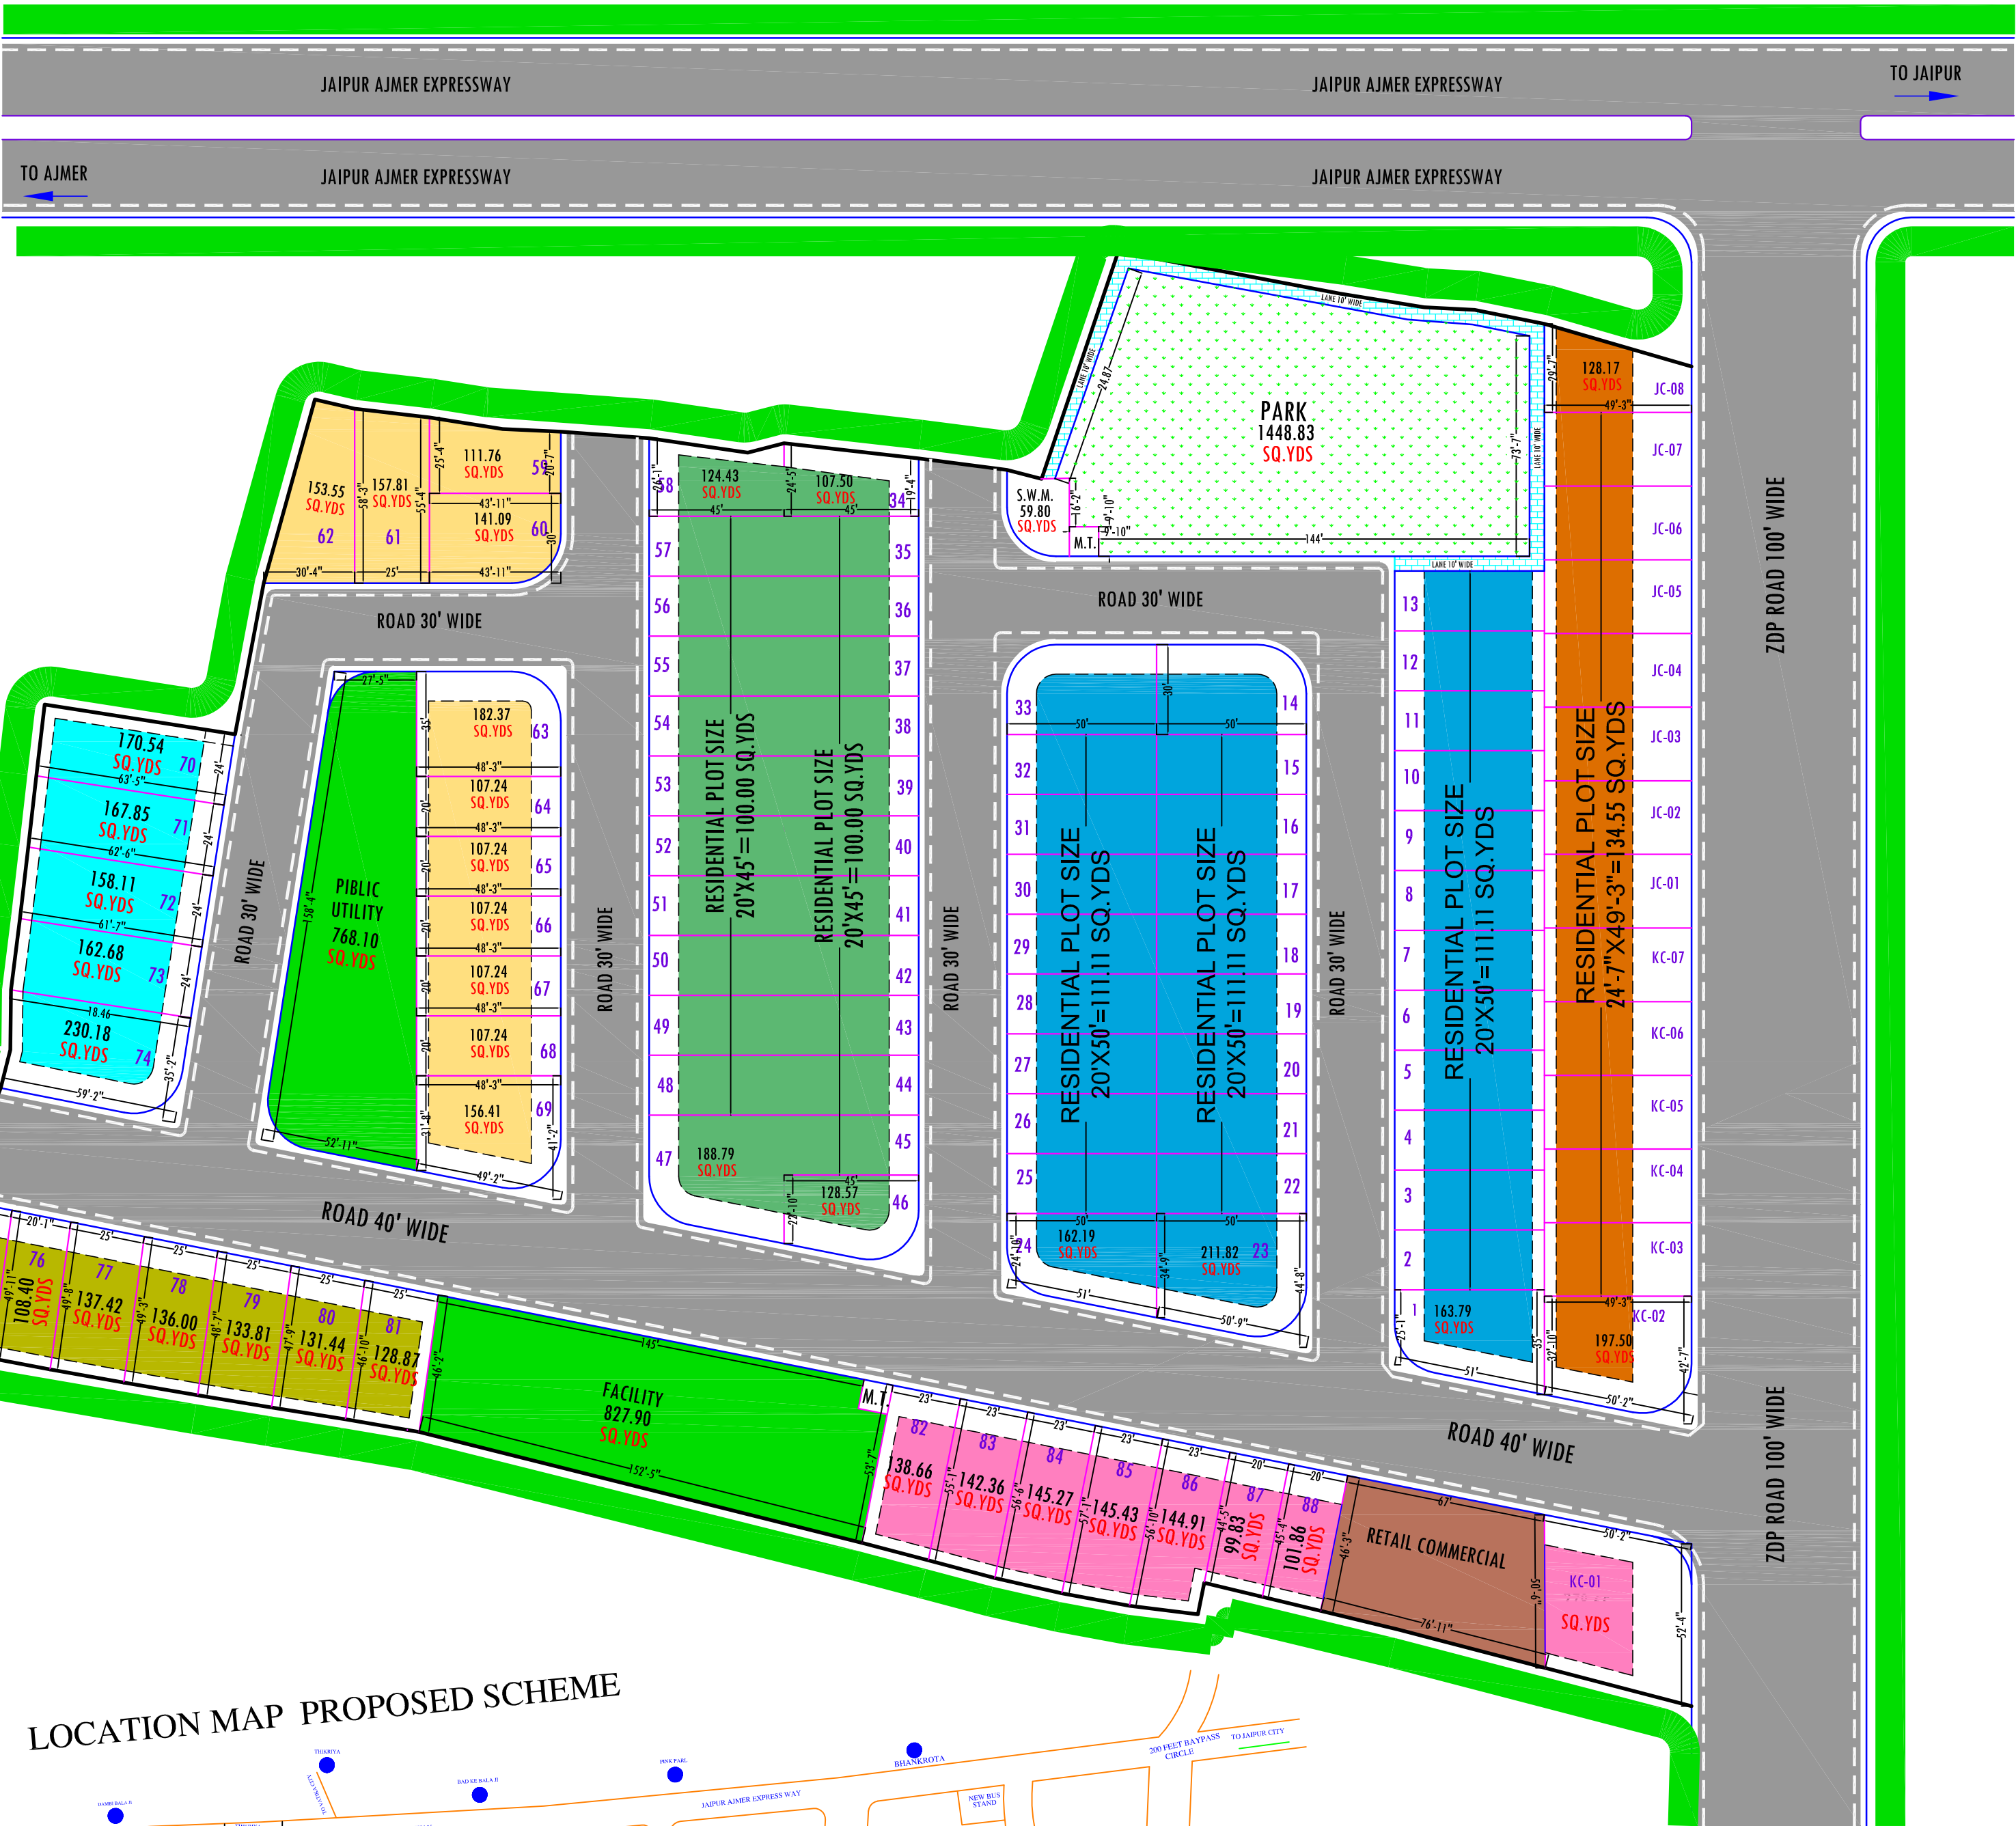

LOCATION MAP PROPOSED SCHEME

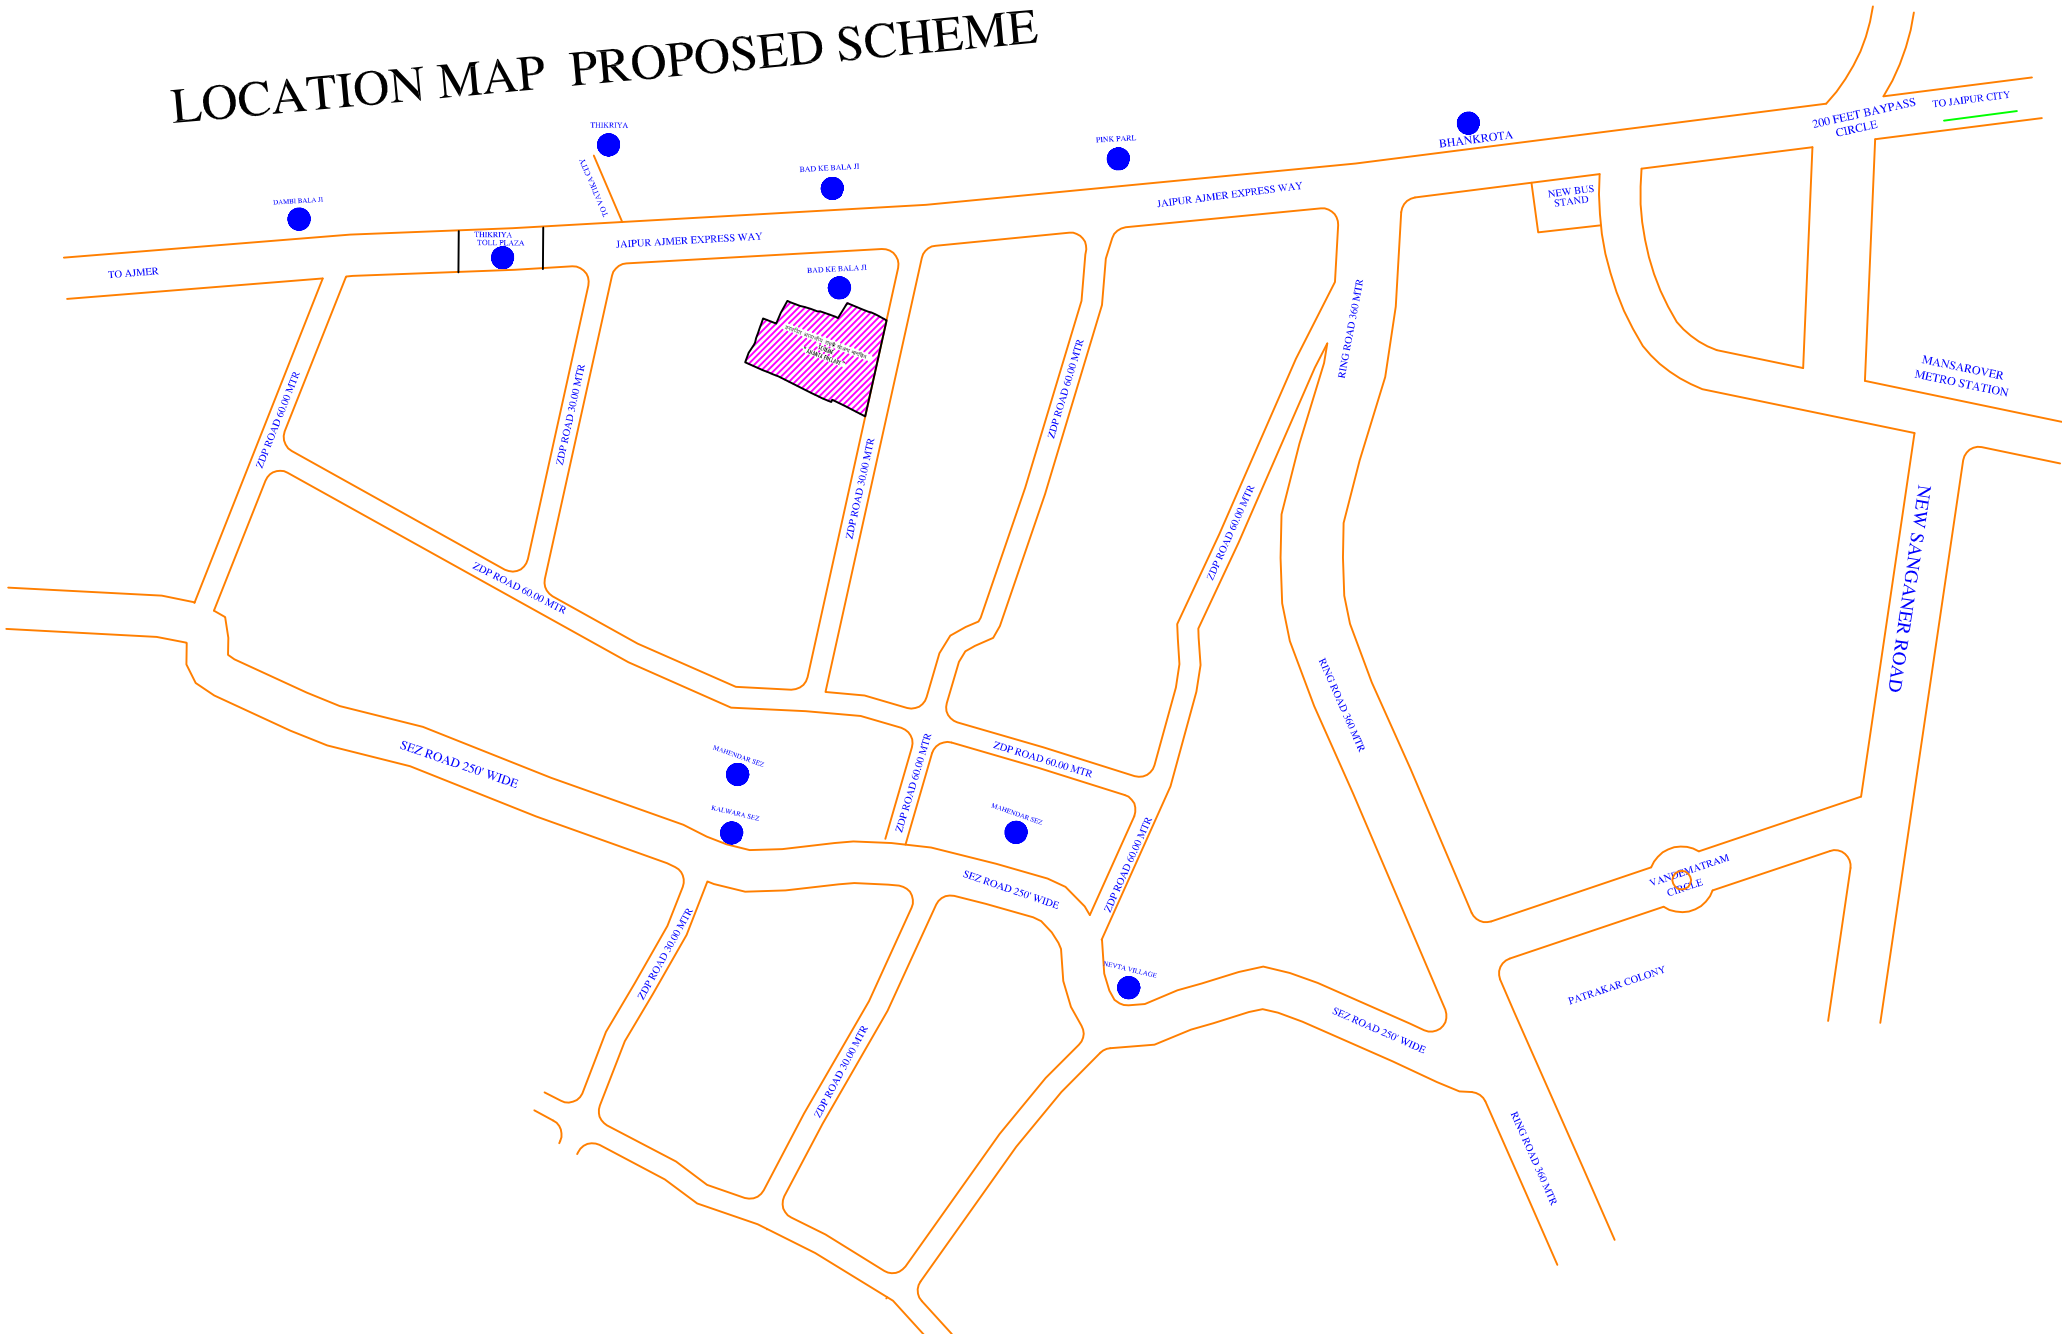

KHASRA MAP :-



भारत सरकार योजना 2025 के अनुसार नू. उपयोग
भूखण्डों की विभागीय स्थिति :-
1. पूर्ण निलंबित भूखण्ड (B.)
2. आंशिक निलंबित भूखण्ड (C.W.)
3. खाली भूखण्ड (V.)
कुल भूखण्ड :-

S.No.	LAND USE	AREA IN SQ.YDS	(%)
1	RESIDENTIAL	10791.24	52.14%
2	RETAIL COMMERCIAL	381.88	1.84%
3	PARK	1448.83	07.00%
4	FACILITY	827.90	04.00%
5	PUBLIC UTILITY	768.10	03.71%
6	S.W.M.	59.80	00.29%
7	M.T.	23.92	00.12%
8	ROAD	6395.81	30.90%
SCHEME PART-A AREA		20697.50	100.00%
SECTOR ROAD AND COMMERCIAL AREA			
1	SECTOR ROAD 30.00 MTR	2384.15	51.85%
2	KHATEBAR COMMERCIAL	1149.63	25.00%
3	UDA COMMERCIAL	1064.72	23.15%
SCHEME PART-B AREA		4598.51	100.00%
TOTAL SCHEME AREA		25996.01	

SCHEME NAME :- " ANANTA ENCLAVE "

SCALE :- 1 CM = 6 MTR

A.T.P. D.T.P. S.T.P.

CONSULTANT :- SHYAM CONSULTANCY

NOTES:-

- ALL DIMENSIONS ARE IN METERS.
- THE PLOT BOUNDARY LIMIT/BOUNDARY WALL LOCATIONS HAVE BEEN CONSIDERED AS PER EXISTING SITE CONDITION AND IN LINE WITH DETAILS AS INDICATED BY SITE INCHARGE.

SURVEY BY:-

SHYAM CONSULTANCY
LAND SURVEY (TOTAL STATIONS & GPS)
SCHEME PLANNING & DEVELOPMENT WORKS
DEMARCATION, ARCHITECTURAL DESIGNS & JDA SUBMISSIONS
NG/SI-25, NEHRU PLACE, LAUKHOTI SCHEME, TONK ROAD, JAIPUR
P-91-9782160504, 7014176429
Email:- Harisharma.cad@gmail.com

AREA DETAIL:-

TOTAL LAND:- (AS PER SURVEY)
----- SQ.MTR
----- SQ.YDS
-- BIGHA -- BISWA

	BUILDING		TEMPLE		TUBE WELL		CULVERT
	COMPOUND WALL		ELE. POLE (ELE. LINE)		WELL		WATER POND
	TIN SHED		H.T. LINE TOWER		O.F.C. STONE		HAND PUMP
	B.T. ROAD		TELEPHONE POLE		TRANSFORMER		CONTOUR LINE & COUNTOUR RL
	W.B.M. ROAD		KABRISHAN		FIELD BOUNDARY		WATER TANK
	CART TRACK		PROPERTY OUTER		DRAIN		